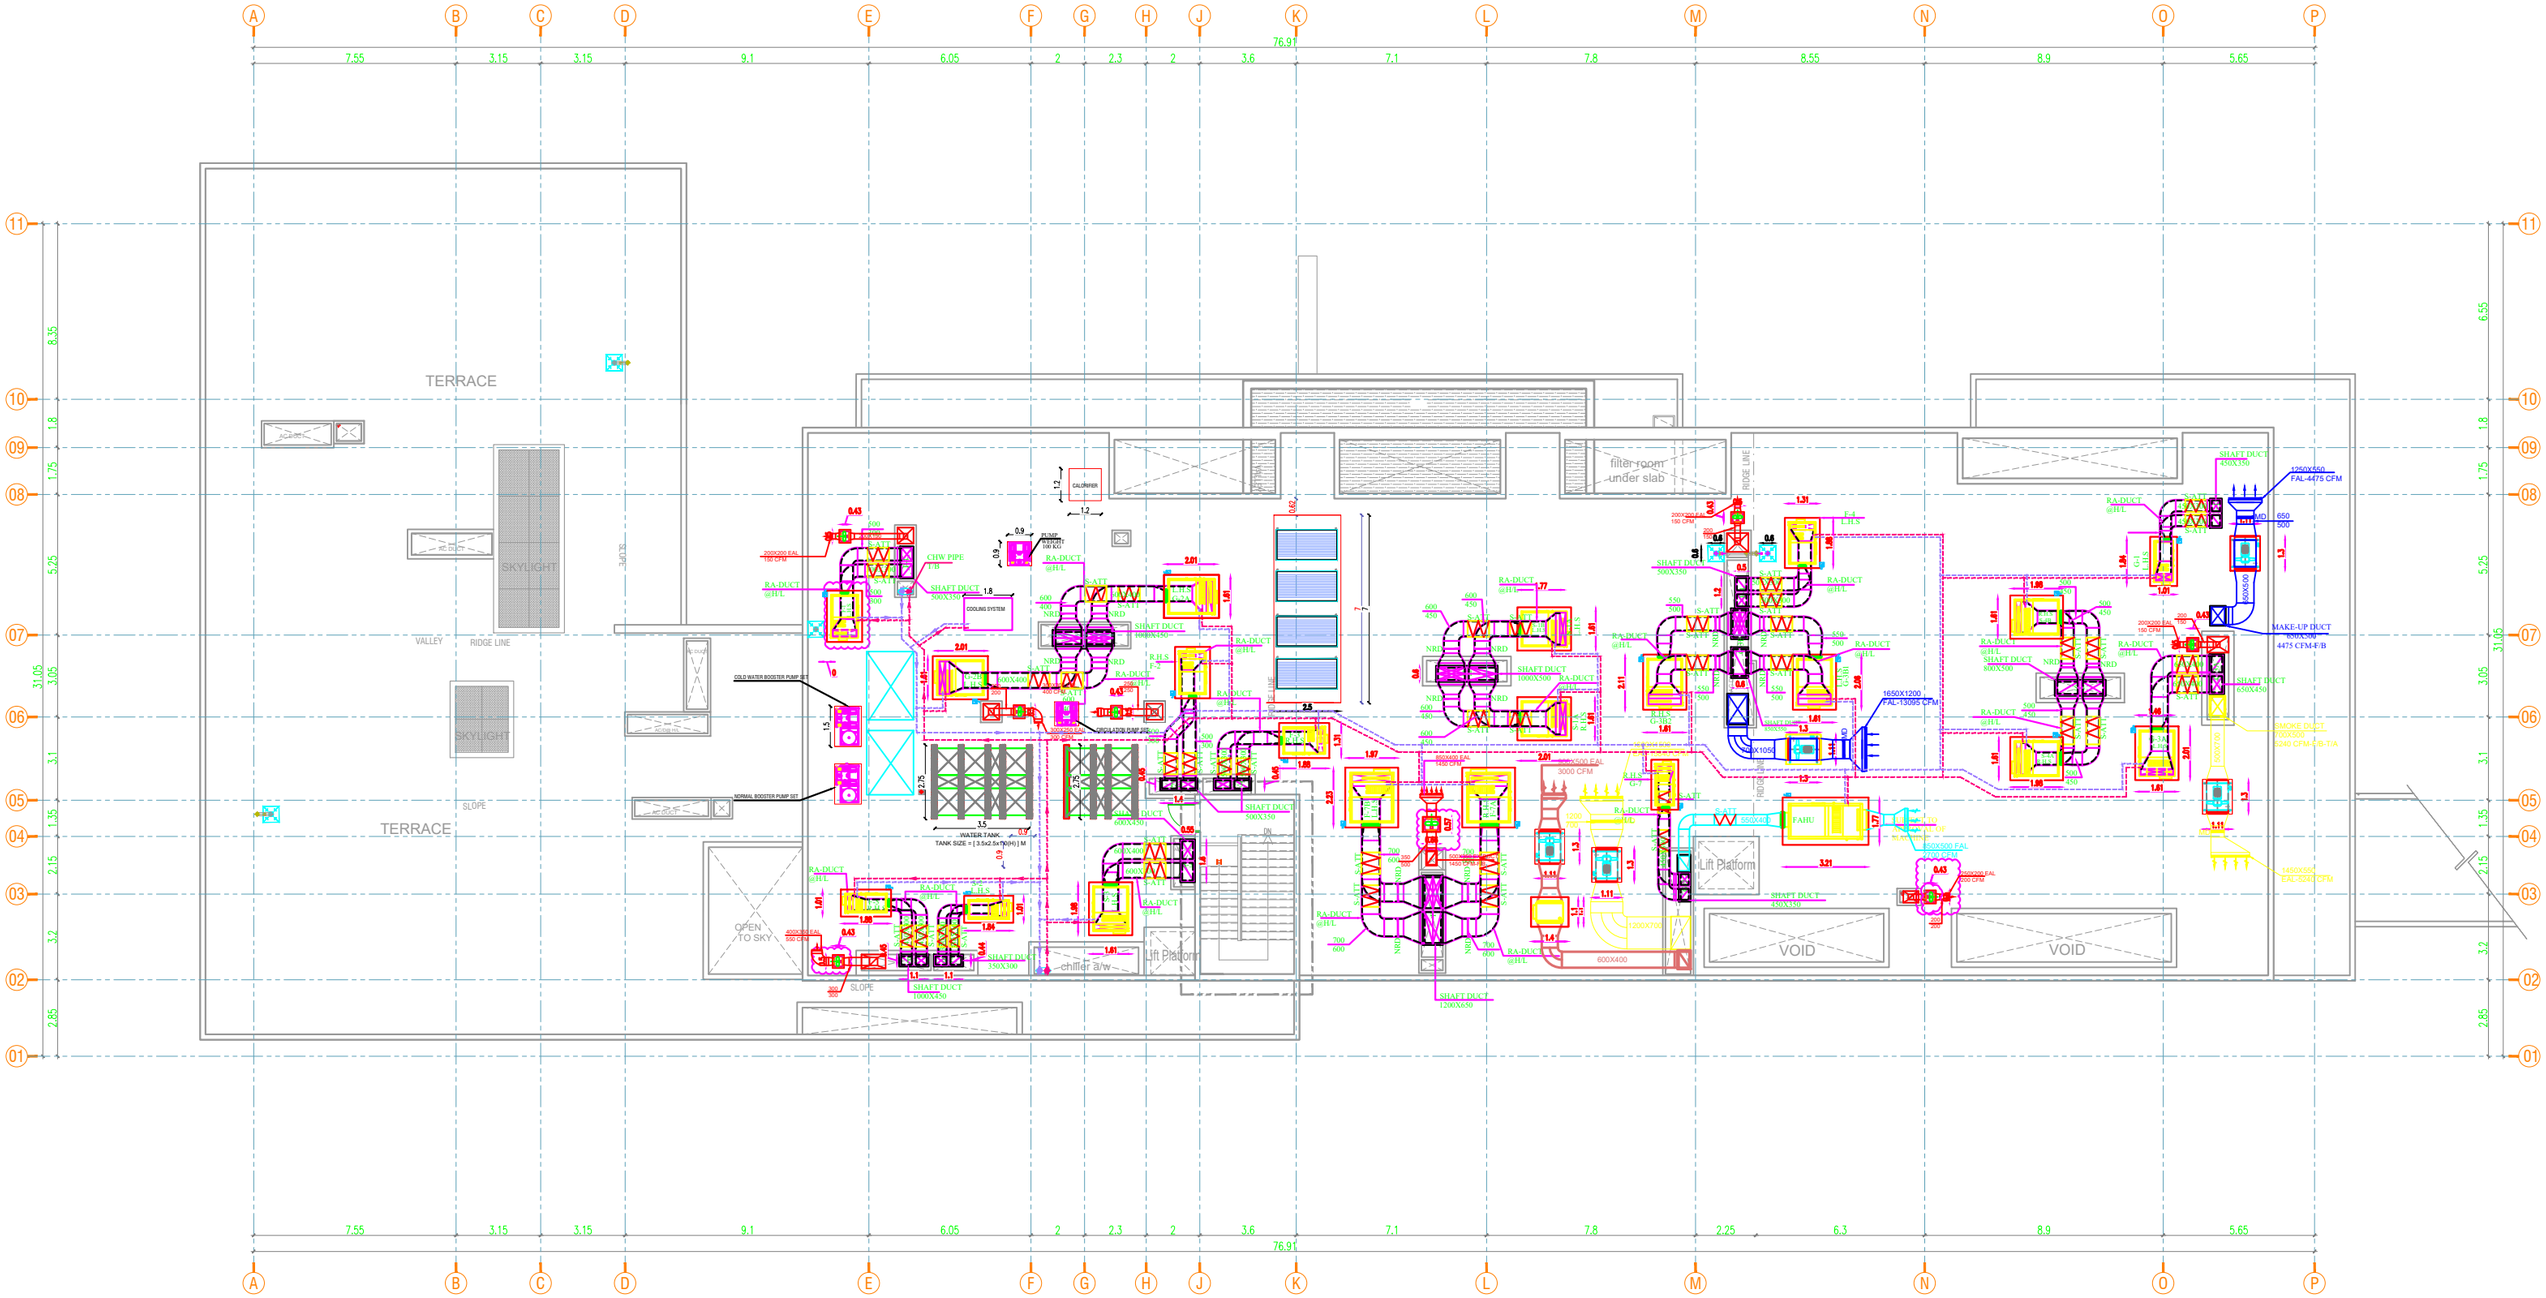
A
B
C
D
E
F
G
H
J
K
L
M
N
O
P
76.91
7.55
3.15
3.15
9.1
6.05
2
2.3
2
3.6
7.1
7.8
8.55
8.9
5.65
01
02
03
04
05
06
07
08
09
10
11
TERRACE
SKYLIGHT
SKYLIGHT
VALLEY
RIDGE LINE
SLOPE
TERRACE
OPEN TO SKY
filter room under slab
RIDGE LINE
CALORIFIER
COOLING SYSTEM
COLD WATER BOOSTER PUMP SET
NORMAL BOOSTER PUMP SET
WATER TANK
TANK SIZE = [3.5x2.5x1.5(H)] M
chiller a/w
Lift Platform
Lift Platform
VOID
VOID
SHAFT DUCT
RA-DUCT @HL
CHW PIPE DB
SHAFT DUCT 500X350
SHAFT DUCT 1600X350
SHAFT DUCT 500X350
SHAFT DUCT 600X450
SHAFT DUCT 1000X450
SHAFT DUCT 350X300
SHAFT DUCT 1200X650
SHAFT DUCT 420X350
SHAFT DUCT 450X150
SHAFT DUCT 800X500
SHAFT DUCT 1650X450
SHAFT DUCT 1000X700
SHAFT DUCT 1200X700
SHAFT DUCT 500X350
SHAFT DUCT 600X400
SHAFT DUCT 550X350
SHAFT DUCT 1000X700
SHAFT DUCT 1200X700
SHAFT DUCT 600X400
SHAFT DUCT 550X450